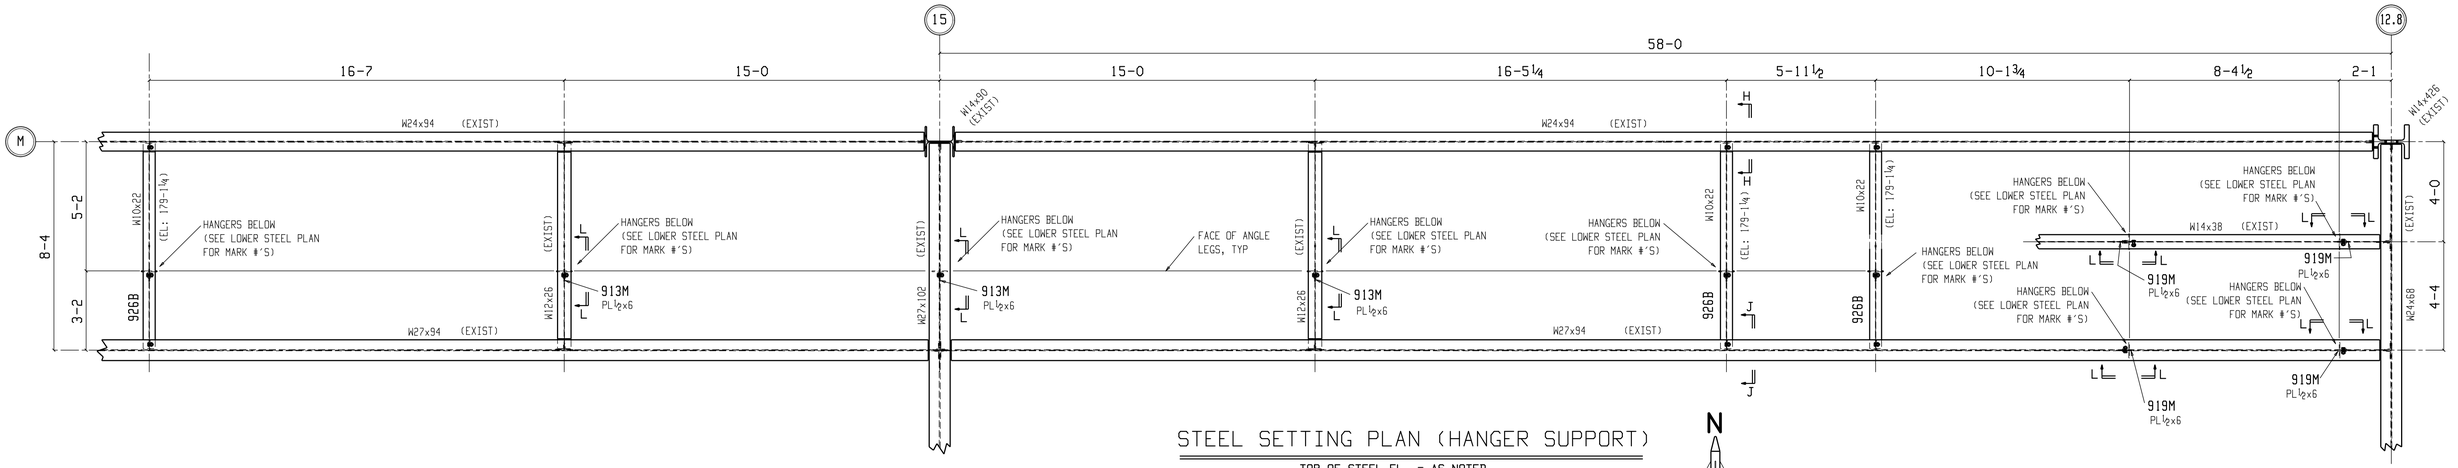

STEEL SETTING PLAN (HANGER SUPPORT)

TOP OF STEEL EL. = AS NOTED

N

PLAN NOTES

1. FASTEN ALL STEEL TOGETHER WITH ⅞ DIA A325 BOLTS. PROVIDE SLIP-CRITICAL CONNECTION WHERE INDICATED ON PLANS AND DETAILS. (GALVANIZED)
2. TOP OF EXISTING STEEL BEAMS ARE AT EL. 180-4¾ TYP

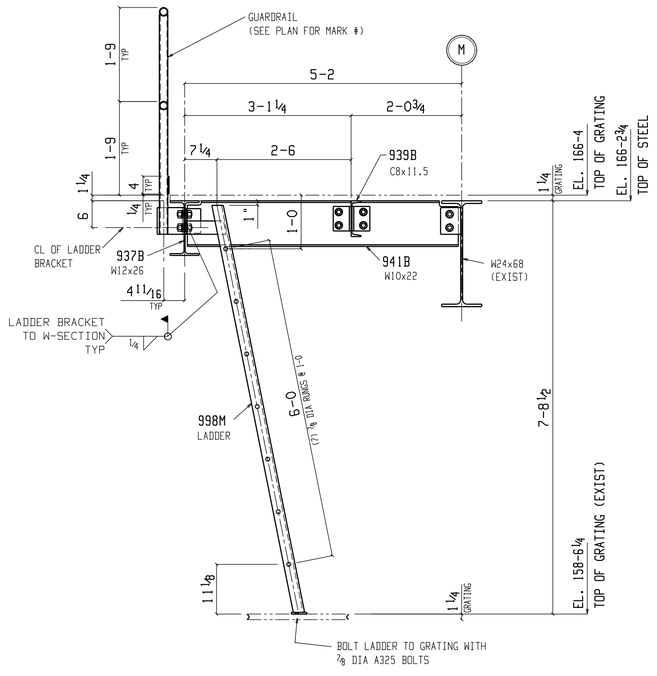

Section A-A

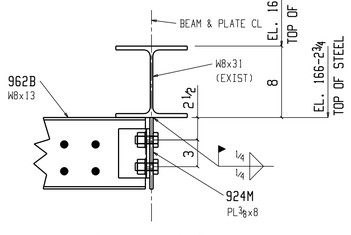

Section D-D
(RE: SECT 2-011)

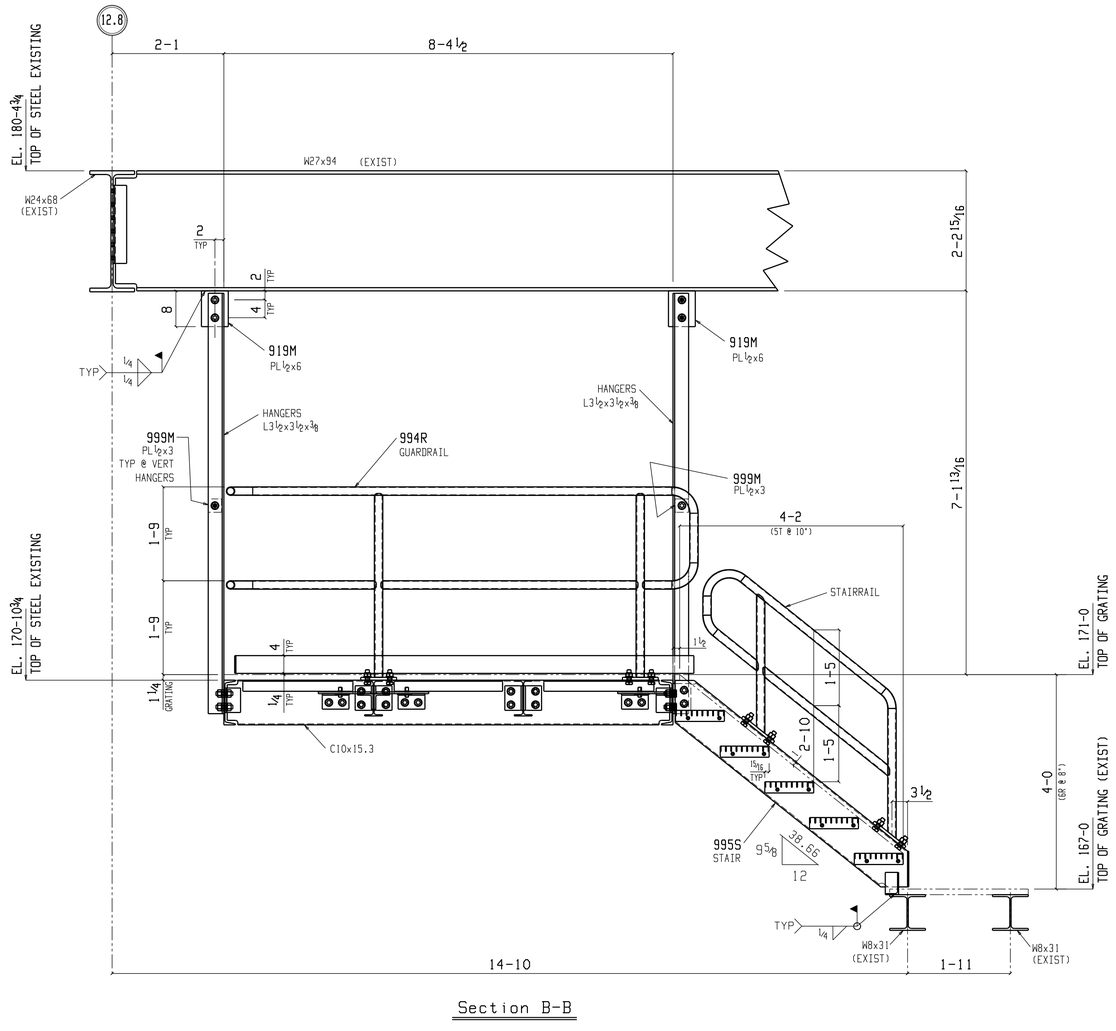

Section B-B

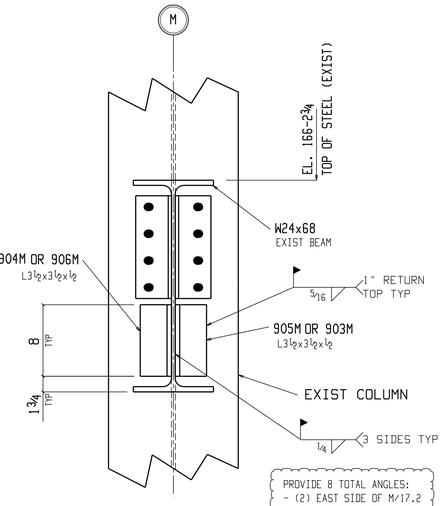

Section C-C
(RE: SECT 1-011)

Shop Drawings Produced by:
ABACUS DETAILING & DESIGN
Steel Detailing is our Specialty
(360) 298-7745

RELEASED FOR CONSTRUCTION

REV.	DATE	DESCRIPTION	APP.	SHOP	FIELD
0	02-13	RELEASED FOR CONSTRUCTION		02-13	02-13
A	01-14	RELEASED FOR APPROVAL	01-14		

MERCHANT IRON WORKS
COLUMBIA OFFICE
211 VETERANS RD
COLUMBIA,SC 29209
803-695-2870
SUMTER OFFICE
3215 BELLAH CUTTINO RD
SUMTER,SC 29154
803-481-9931

JOB: SANTEE COOPER - CROSS GENERATING STATION
BOILER BUILDING, UNIT 2 PLATFORMS

LOCATION: -
CUSTOMER: THOMPSON CONSTRUCTION GROUP
ARCHITECT: -

DETAILER DCB DATE 01-2019
DRWG. COVERS PLANS & SECTIONS
CHECKER JS DATE 02-2019

JOB NO. 1870
DRWG. NO. E-901